NATIONWIDE TRAFFIC SOLUTIONS

Nationwide Services Include:

- Traffic Management
- Pedestrian Management
- Symology E-Ton Noticing
- Local Authority Liaison
- Barrier Hire
- 24/7 Call Out

T: 01652 640996
W: www.nationwidetrafficsolutions.co.uk

Client:

Bouygues

Site Address:
Maitland Park Villas, London, NW3 2EF

Drawing No:	**SP8543**
Drawn By:	**S.Piatt**
Checked By:	**K.Moy**
Email:	**sam.p@ntsltd.co.uk**
Date: **18.11.2020**	Issue : **1** Scale : **N.T.S**
Traffic Management:	**3-Way Traffic Lights**

Site Measurements:

(T) Taper Length:	**45 degrees**
(L) Longways Clearance:	**0.5m**
(S) Sideways Safety Zone:	**0.5m**
(D) Minimum & Normal Maximum siting distance of first sign in advance of lead-in taper (metres)	**20 - 45m**
Speed of Carriageway :	**20mph**

General Key:

● ● ● ● Traffic Cones	
O Sign Face	

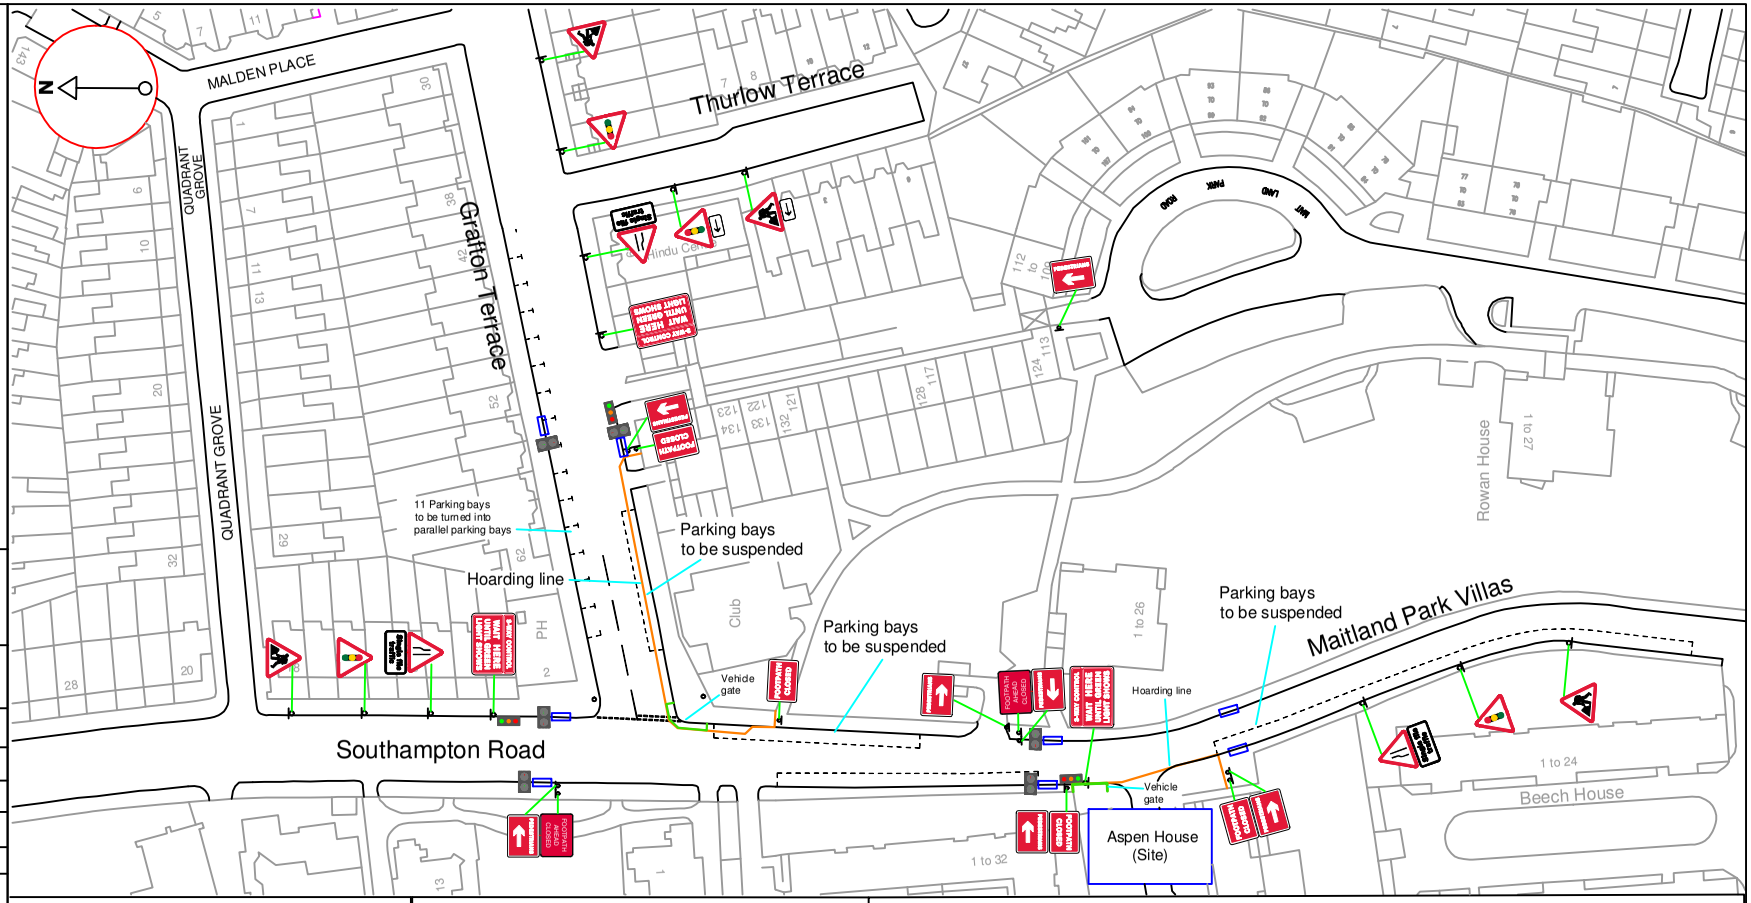

Site Location

Site Photo

Bill of Quantities

3-WAY CONTROL WAIT HERE UNTIL GREEN LIGHT SHOWS	x3		x3	PEDESTRIANS	x4		x1
Single file traffic	x2		x3	PEDESTRIANS	x3		x1
Single file traffic	x1	FOOTPATH CLOSED	x4	FOOTPATH AHEAD CLOSED	x2		